U:\ACAD\eng-projects\Yard Maps\Anch Trainmens Map_2009.dwg
750C-HALF.CTB

2009 ANCHORAGE YARD TRACK MAP

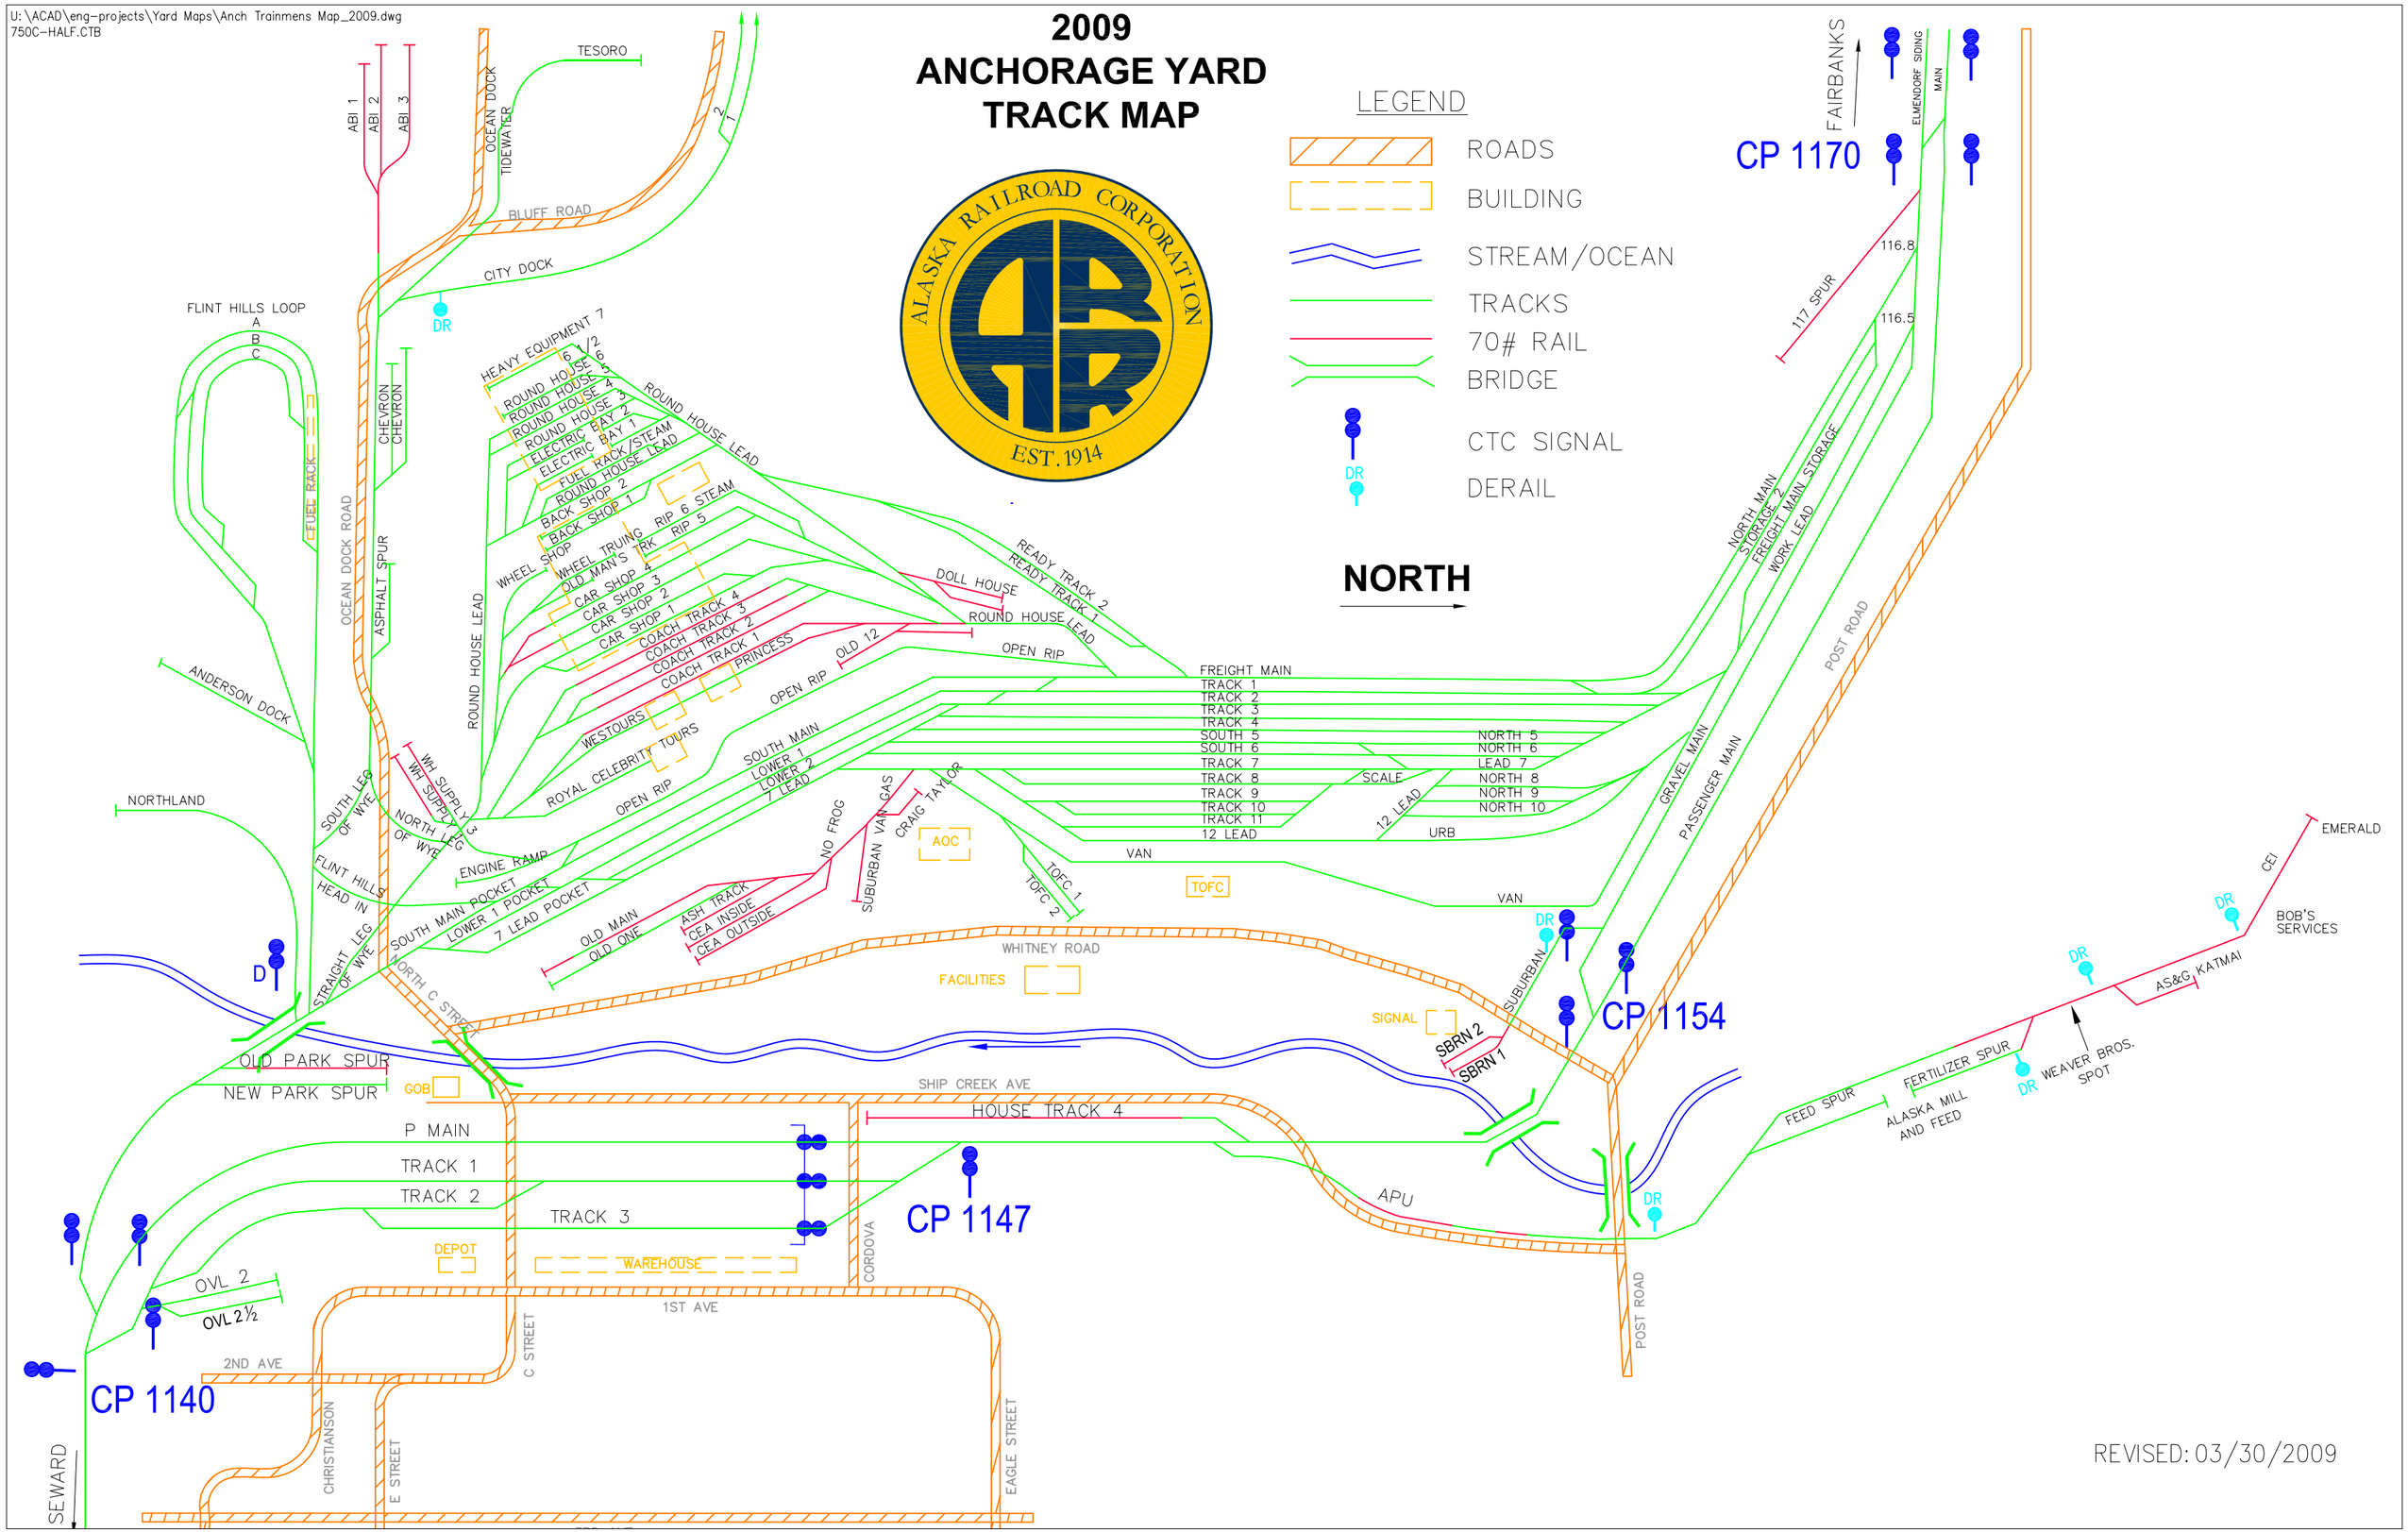

REVISED: 03/30/2009